SRINIVASAPURA

Asst Executive Engineer
Yelahanka Sub Divisor
BBMP
Yelahanka, Bangalore

BOREWELL POINT

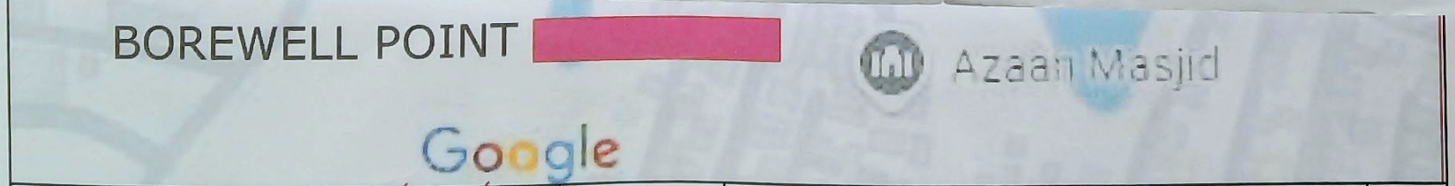

BRUHAT BANGALORE MAHANAGARA PALIKE		Assistant Engineer	Assistant Executive Engineer	Executive Engineer	Drg. title: Drilling of Borewell and Erection of Pumpset, Electrification to Borewell at Nagenahalli, Herohalli, Kenchanahalli Village Areas in Kempegowda Ward No.01 of Yelahanka Sub Division	Scale: NTS

KEB LAYOUT

Arunodaya Nilaya KEB
Yahvi nilayam
KEB layout
217m.
256m.
KEB layout.
Sreenivasa Reddy
Dragon fruit farm
BOREWELL
PIPELINE

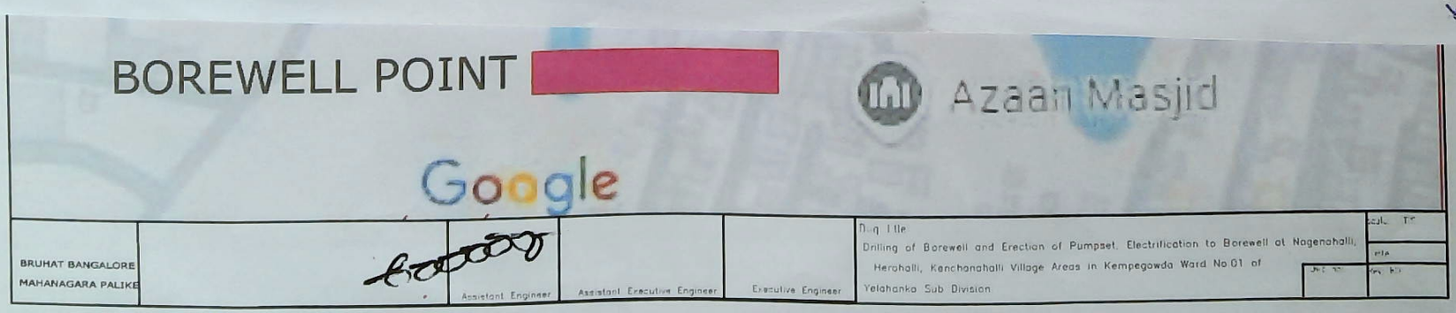
BOREWELL POINT
Azaan Masjid
Google
BRUHAT BANGALORE MAHANAGARA PALIKE
Assistant Engineer
Assistant Executive Engineer
Executive Engineer
Drilling of Borewell and Erection of Pumpset, Electrification to Borewell at Nagenahalli, Herohalli, Kanchanahalli Village Areas in Kempegowda Ward No.01 of Yelahanka Sub Division

NAME OF WORK : DRILLING OF BOREWELL AND ERECTION OF PUMPSET ELECTRIFICATION TO BOREWELL AT NAGENAHALLI , HEROHALLI, KENCHENAHALLI VILLAGE AREAS IN KEMPEGOWDA WARD NO : 01 OF YELHANKA SUB DIVISION.

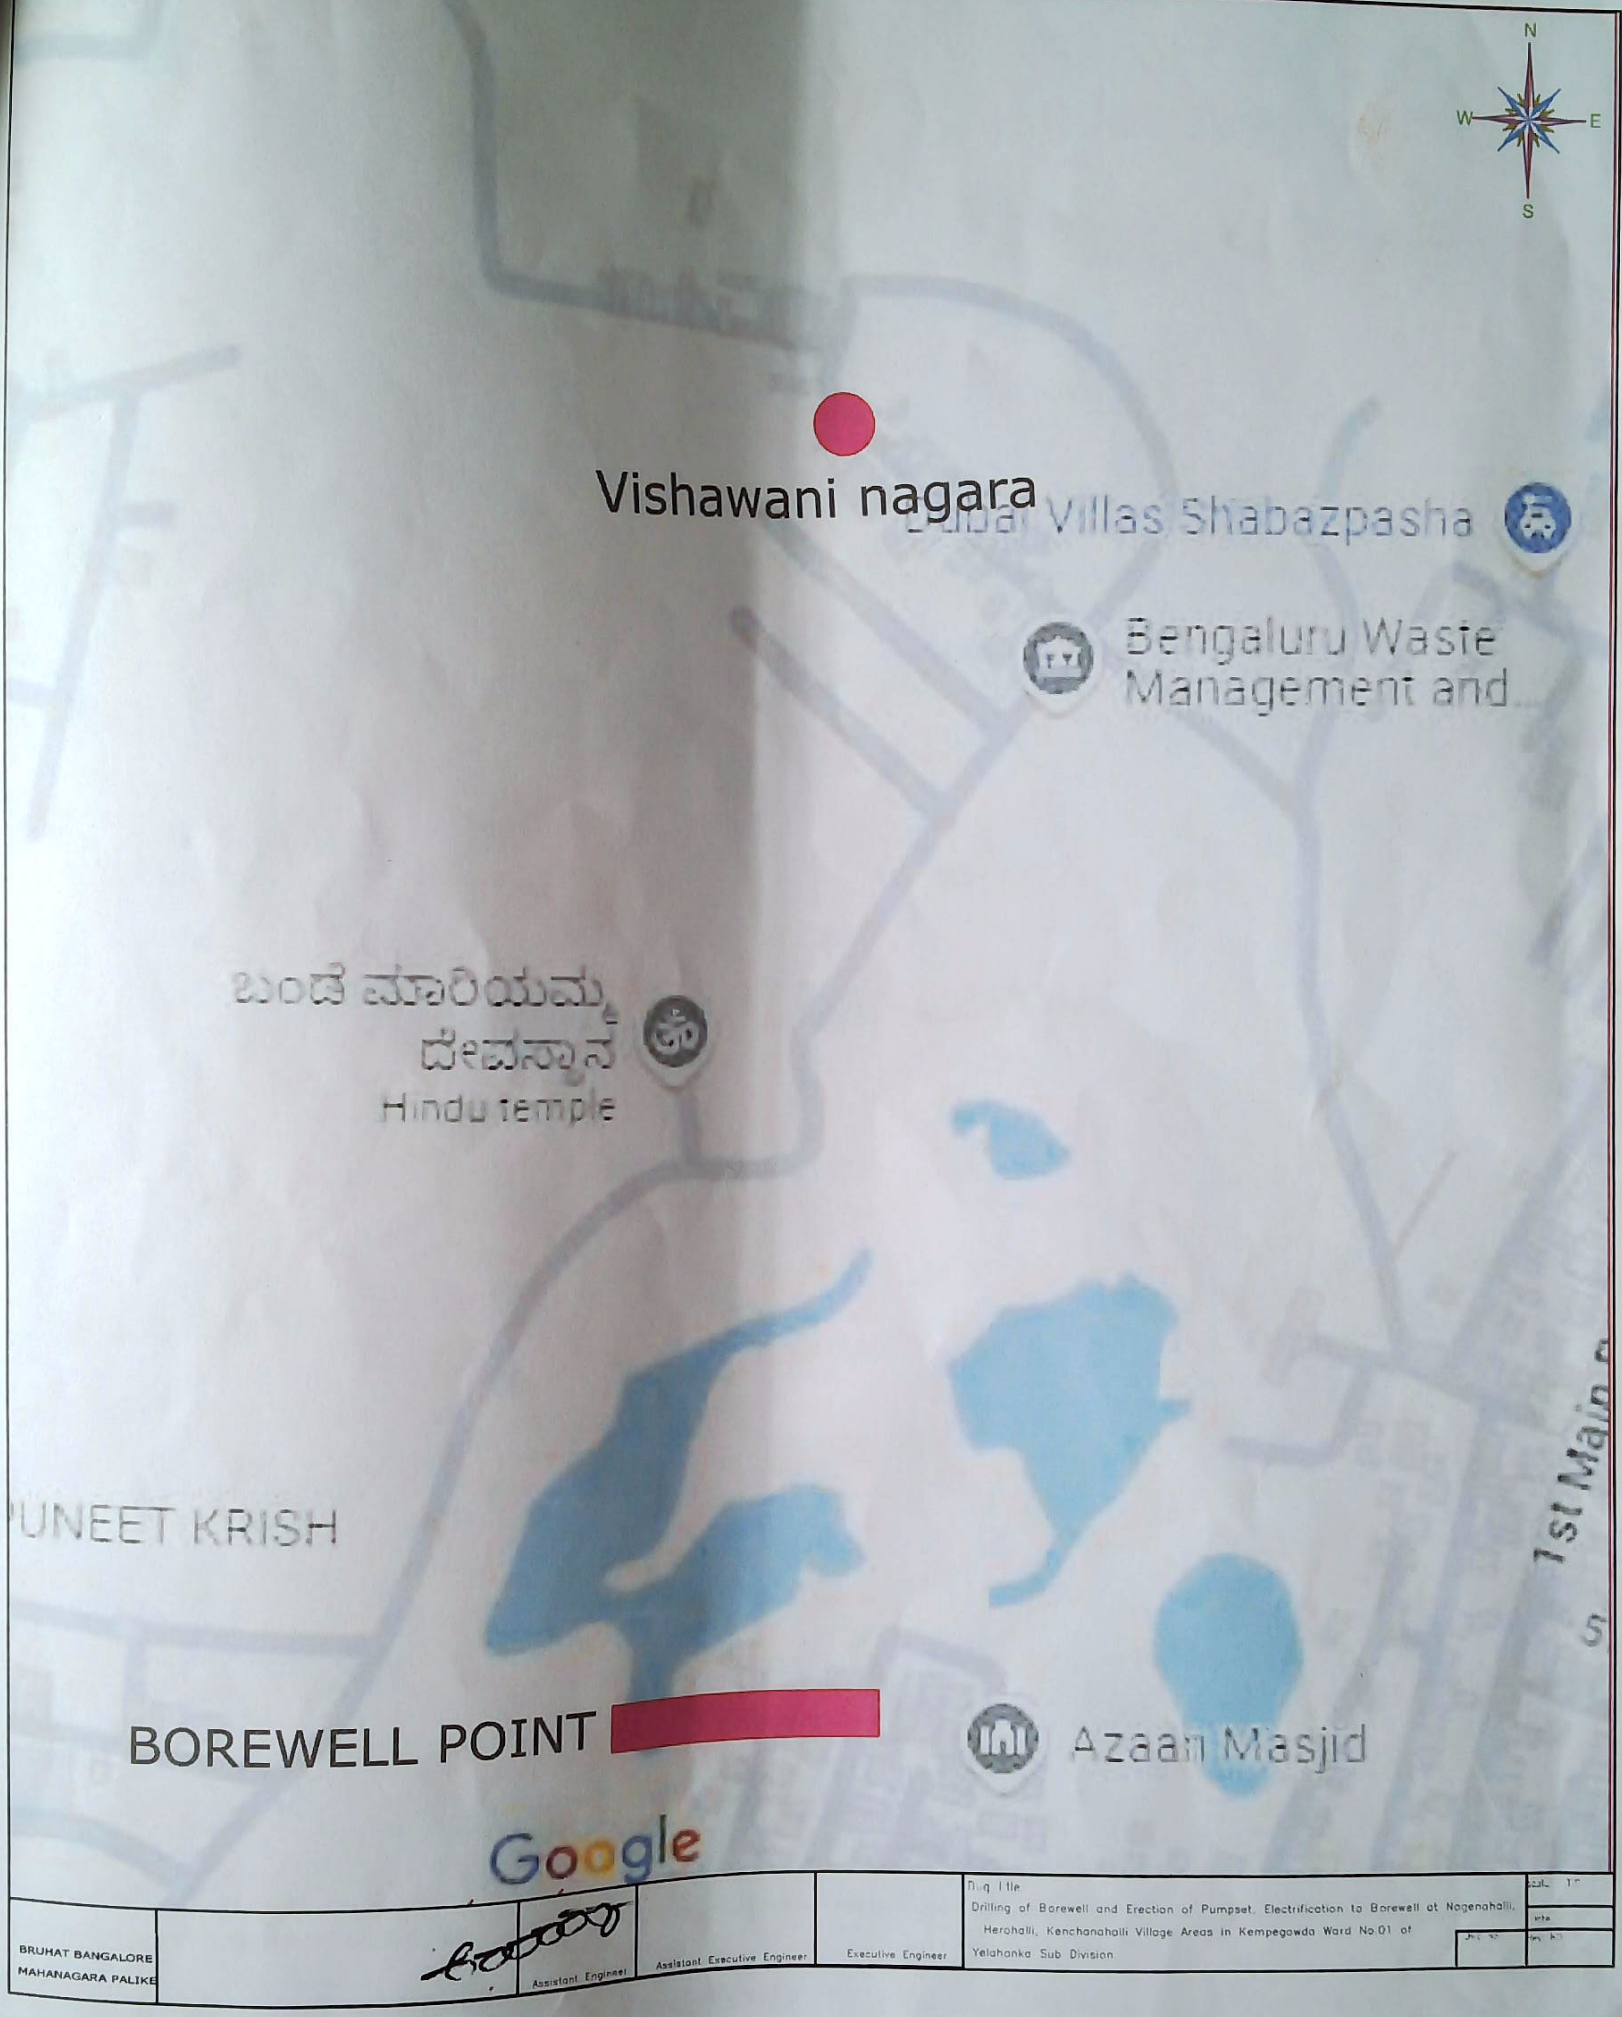

BRUHAT BANGALORE MAHANAGARA PALIKE		Assistant Engineer	Assistant Executive Engineer	Executive Engineer	Drg. Title: Drilling of Borewell and Erection of Pumpset, Electrification to Borewell at Nagenahalli, Herohalli, Kenchanahalli Village Areas in Kempegowda Ward No.01 of Yelahanka Sub Division

NAME OFWORK : DRILLING OF BOREWELL AND ERECTION OF PUMPSET ELECTRIFICATION TO BOREWELL AT NAGENAHALLI , HEROHALLI, KENCHENAHALLI VILLAGE AREAS IN KEMPEGOWDA WARD NO : 01 OF YELHANKA SUB DIVISION.

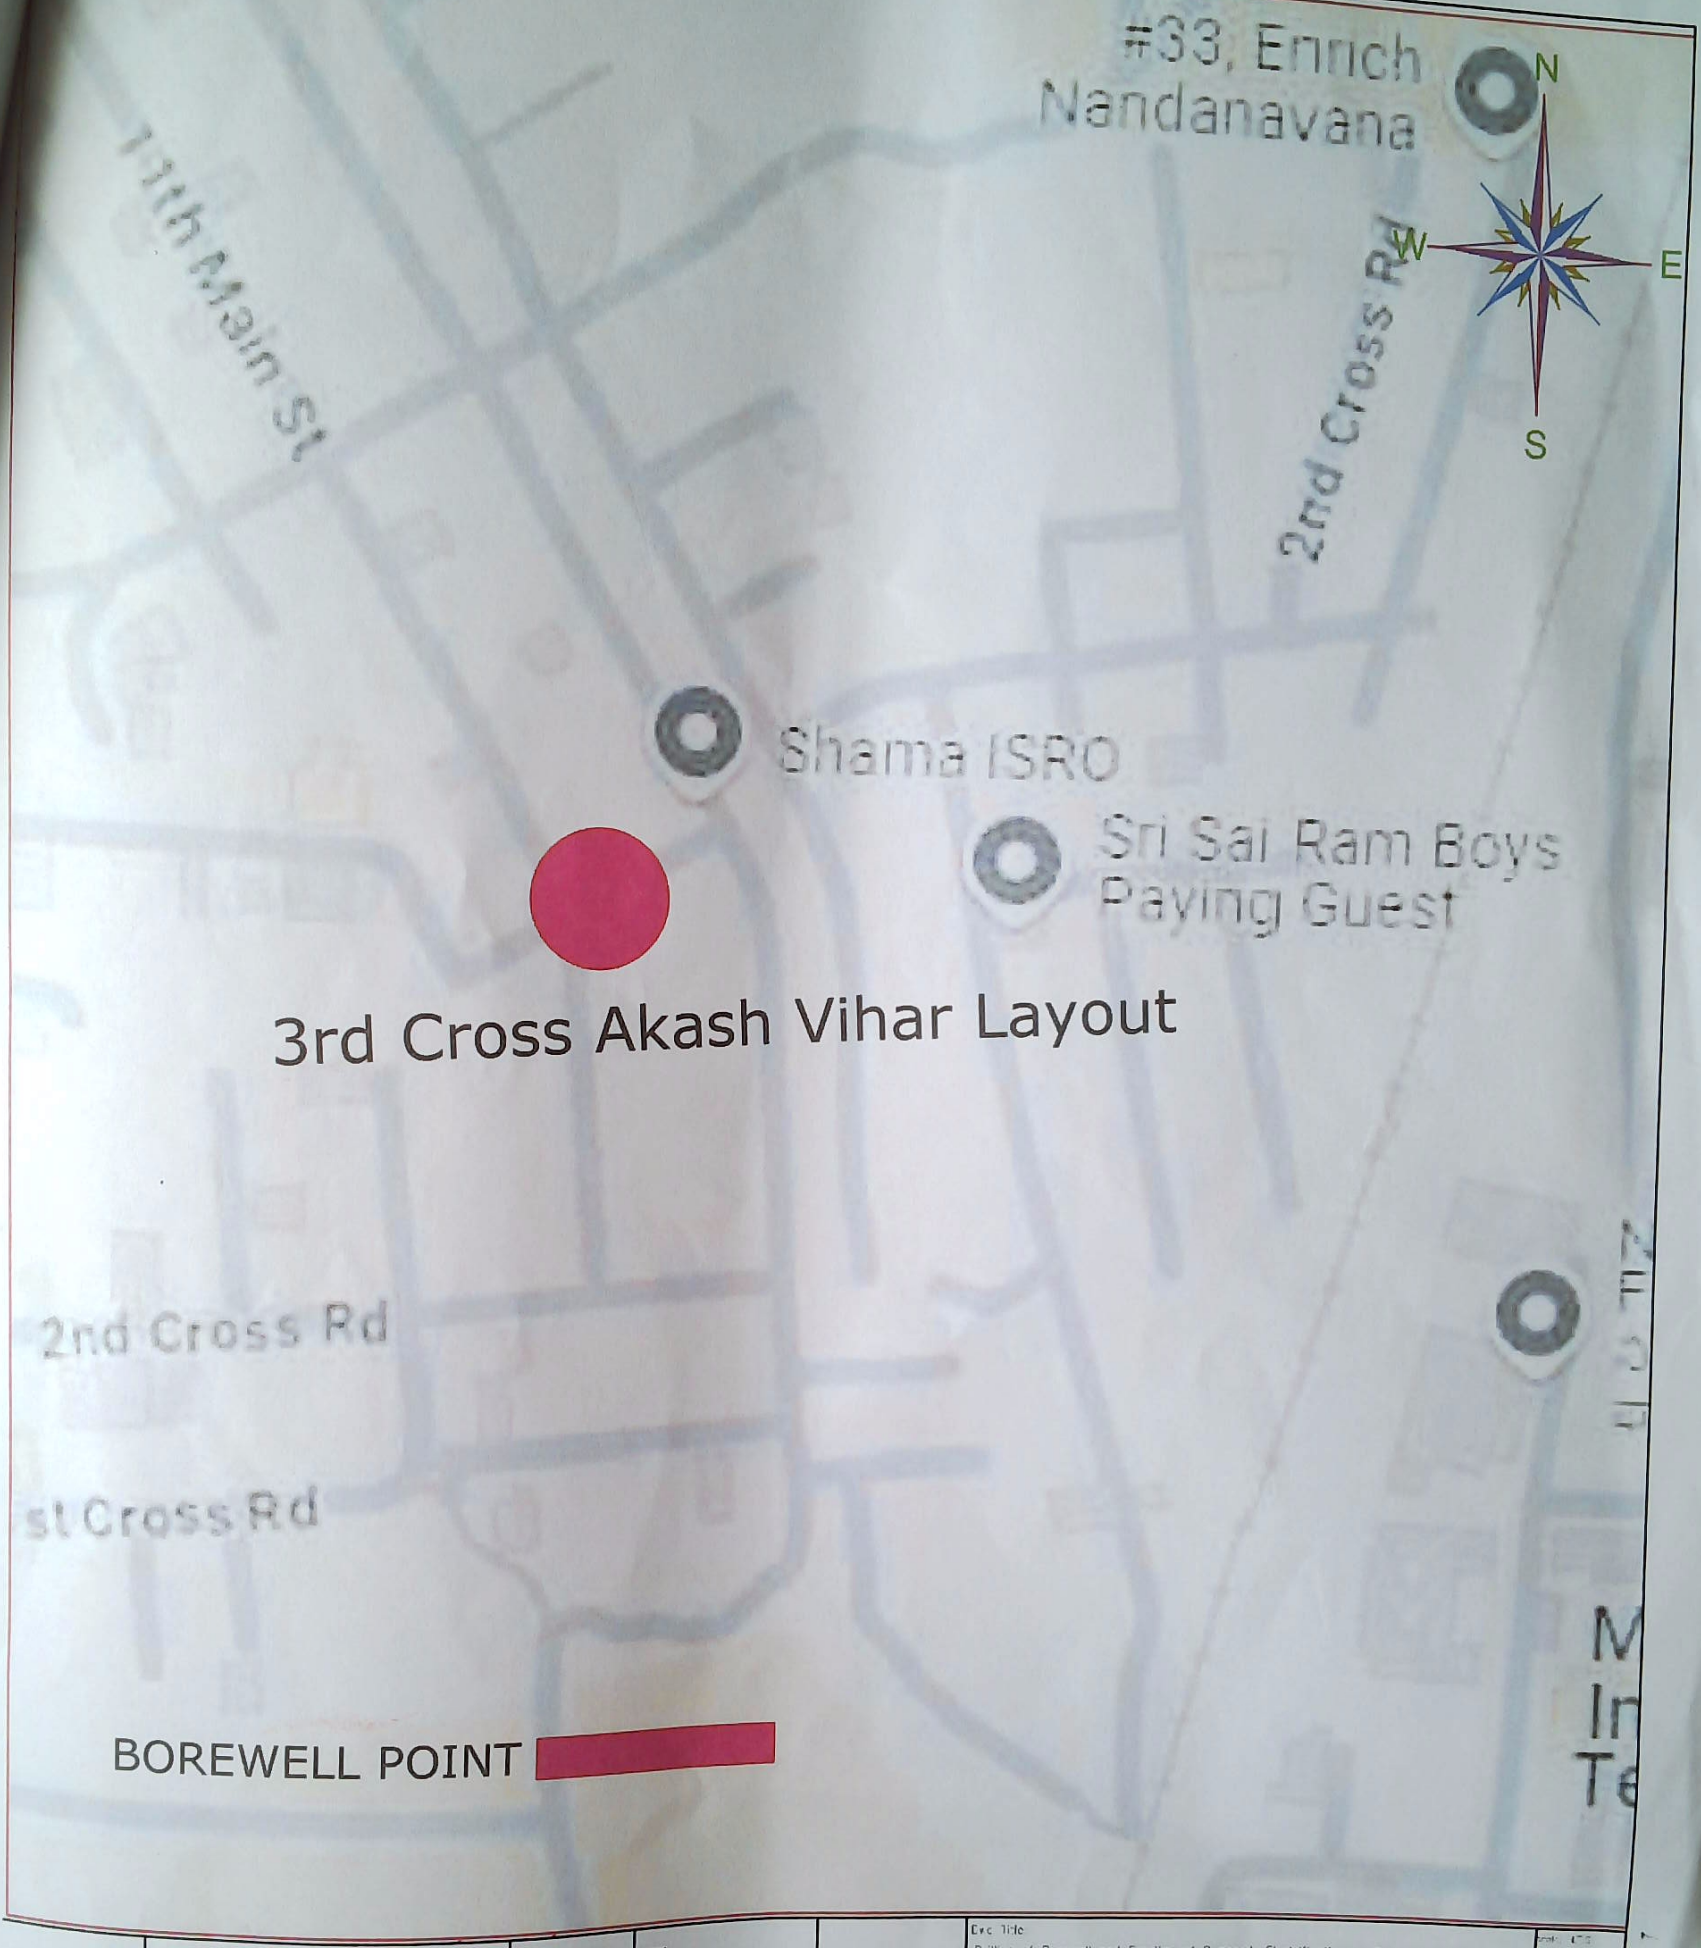

BRUHAT BANGALORE MAHANAGARA PALIKE

Assistant Engineer

Assistant Executive Engineer

Executive Engineer

Exc Title
Drilling of Borewell and Erection of Pumpset, Electrification to Borewell at Nagenahalli, Herohalli, Kenchanahalli Village Areas in Kempegowda Ward No.01 of Yelahanka Sub Division.